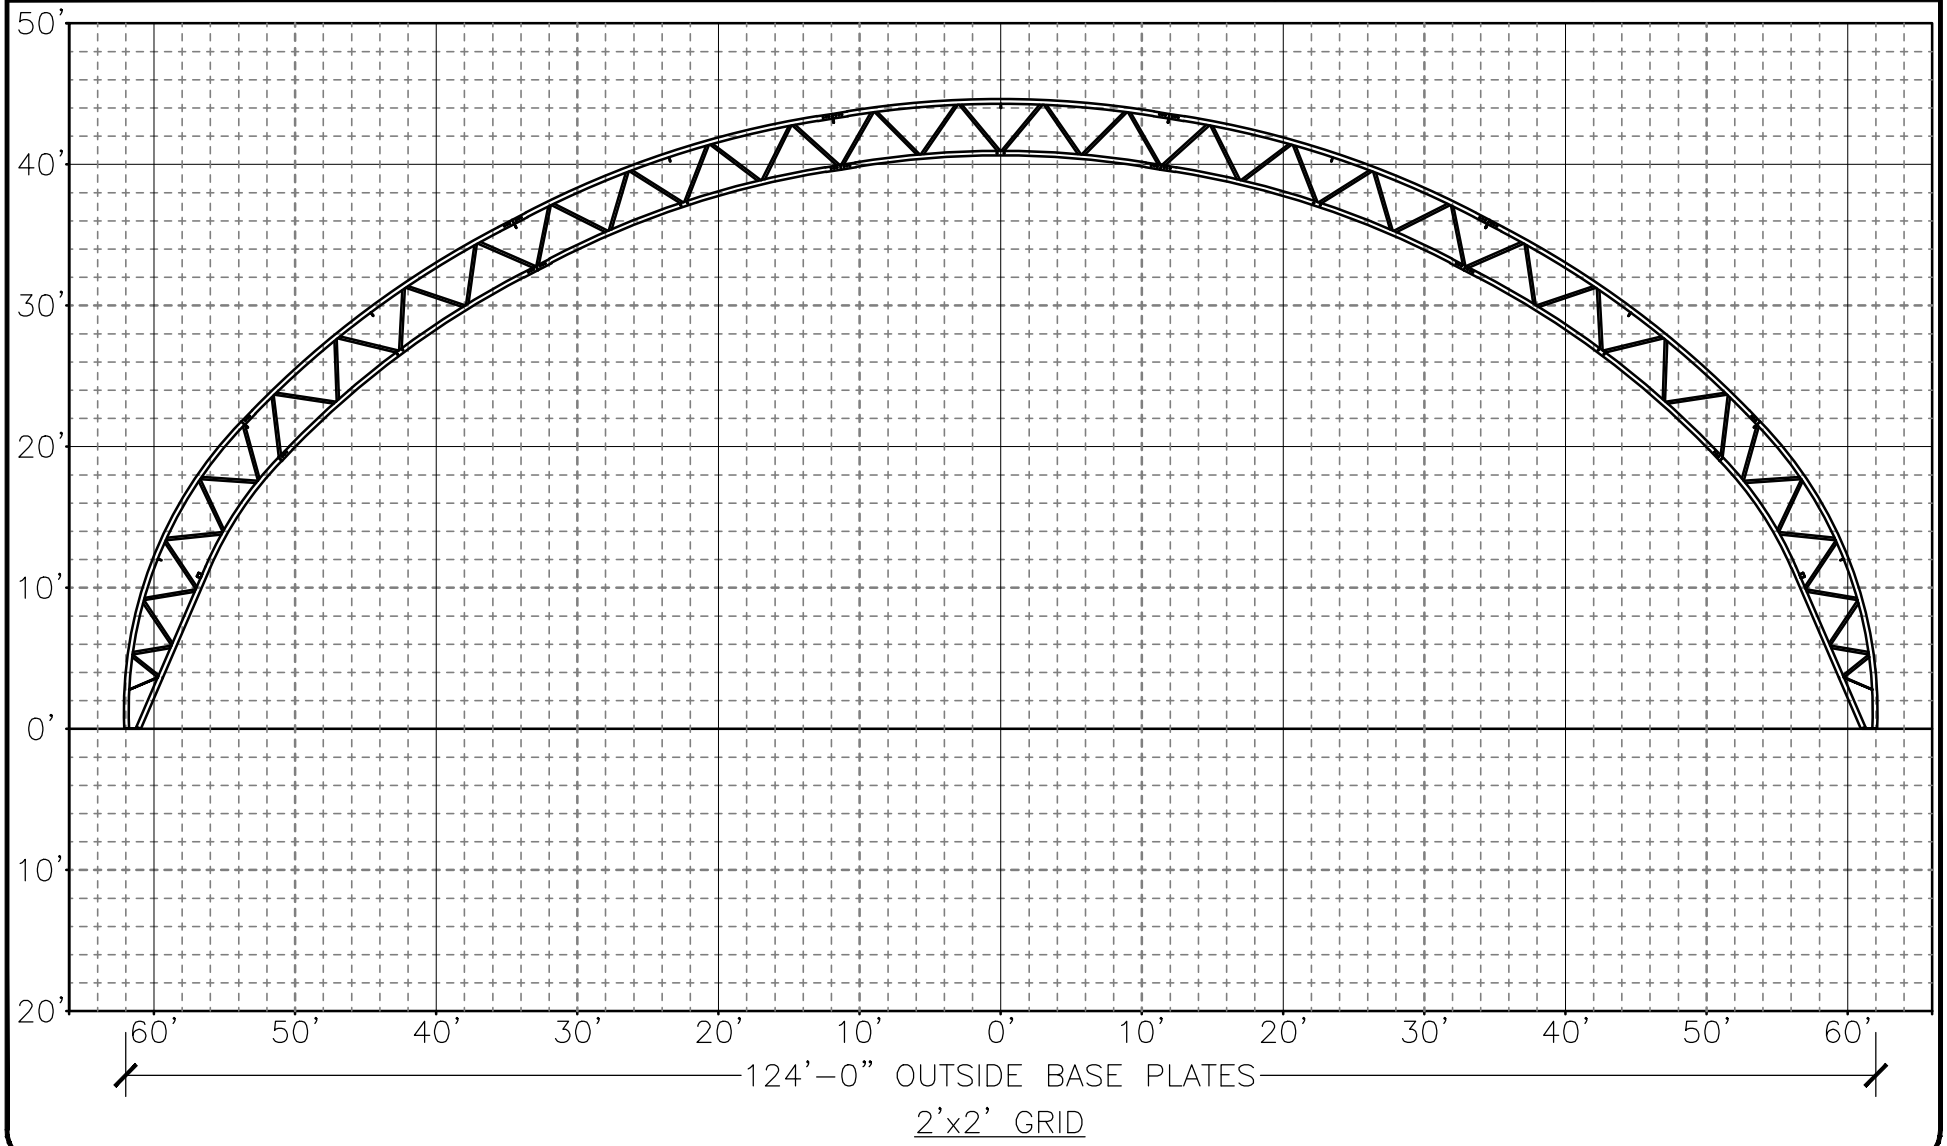Name:		124' PROFILE	
Location:			
Email:			
Phone:	Cell:	Notes:	Date: 6/14/2010
Fax:	Cover: Keder		Project:
Length:	Centers: 15' or 20' Arc: 168'		Drawn By:
Rafter Coating: ASTM-A123 Hot Dip Galvanized 3.9 mils Zinc			Sales #
Foundation: